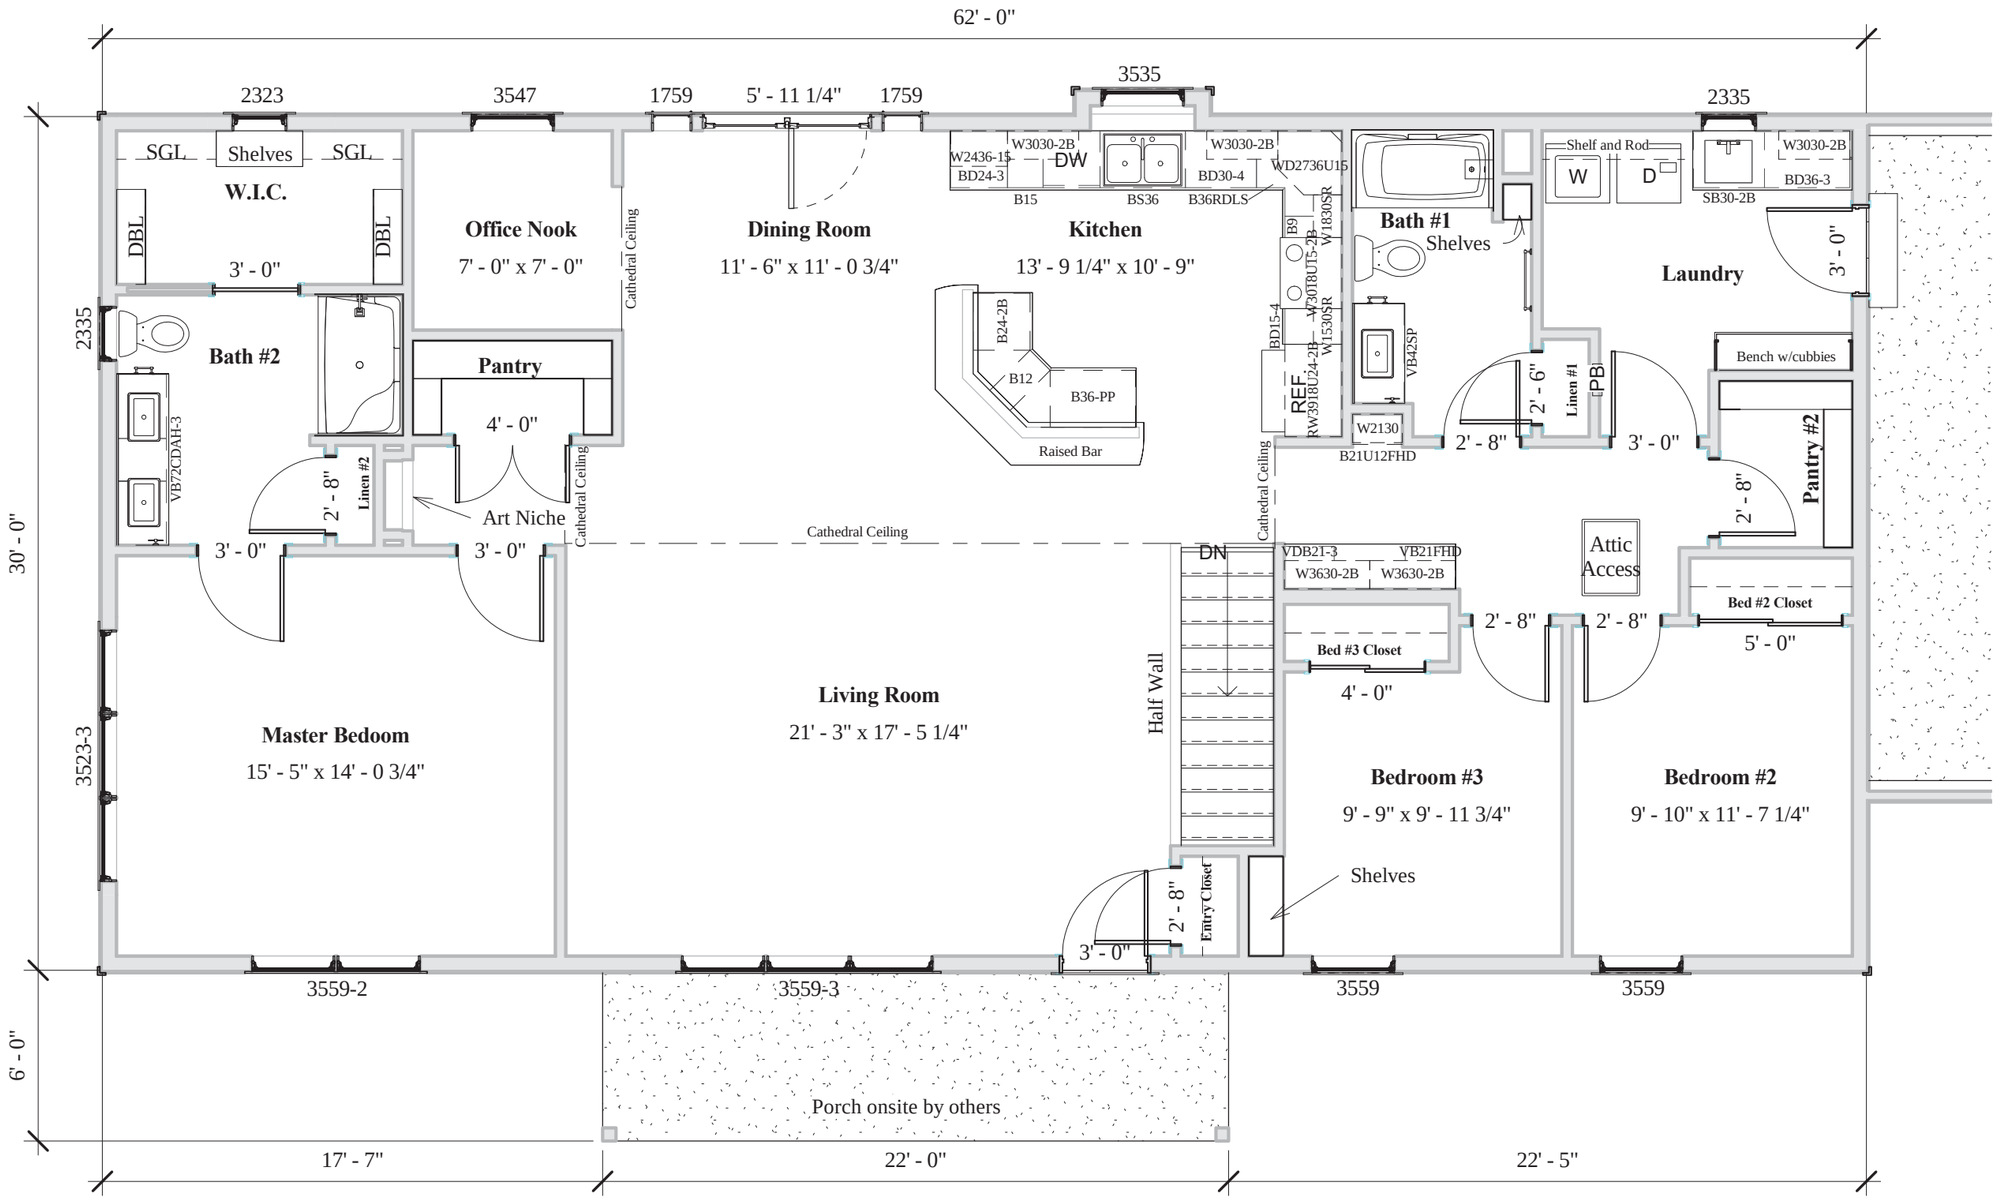

1 Floor Plan Website
3/16" = 1'-0"

BY	REVISION DATE / DESCRIPTION
PB	3/21/18 Production
--	
--	
--	
--	
--	
--	

WCH/SUPPLIER
SUPPLIER

HN2-18-1S-M
TBD

THE SUPPLIER AND HOMEOWNER HAVE REVIEWED AND APPROVED.
PRELIMINARY: THE FLOORPLAN & SUBMITTED REVISIONS AS NOTED.
FLOORPLAN WILL BE FINALED UPON RECIEPT OF PRELIMINARY.
FINAL: THE FINAL FLOORPLAN FOR PRODUCTION.

Supplier: Date:
Homeowner: Date:
Homeowner: Date:

WARDCRAFT HOMES
1-888-927-3272(TOLL FREE)

DATE: 3/19/18
SCALE: AS NOTED
DRAWN: psb
PROJECT: 5702-M
SHEET WEB

COPYRIGHT 2018