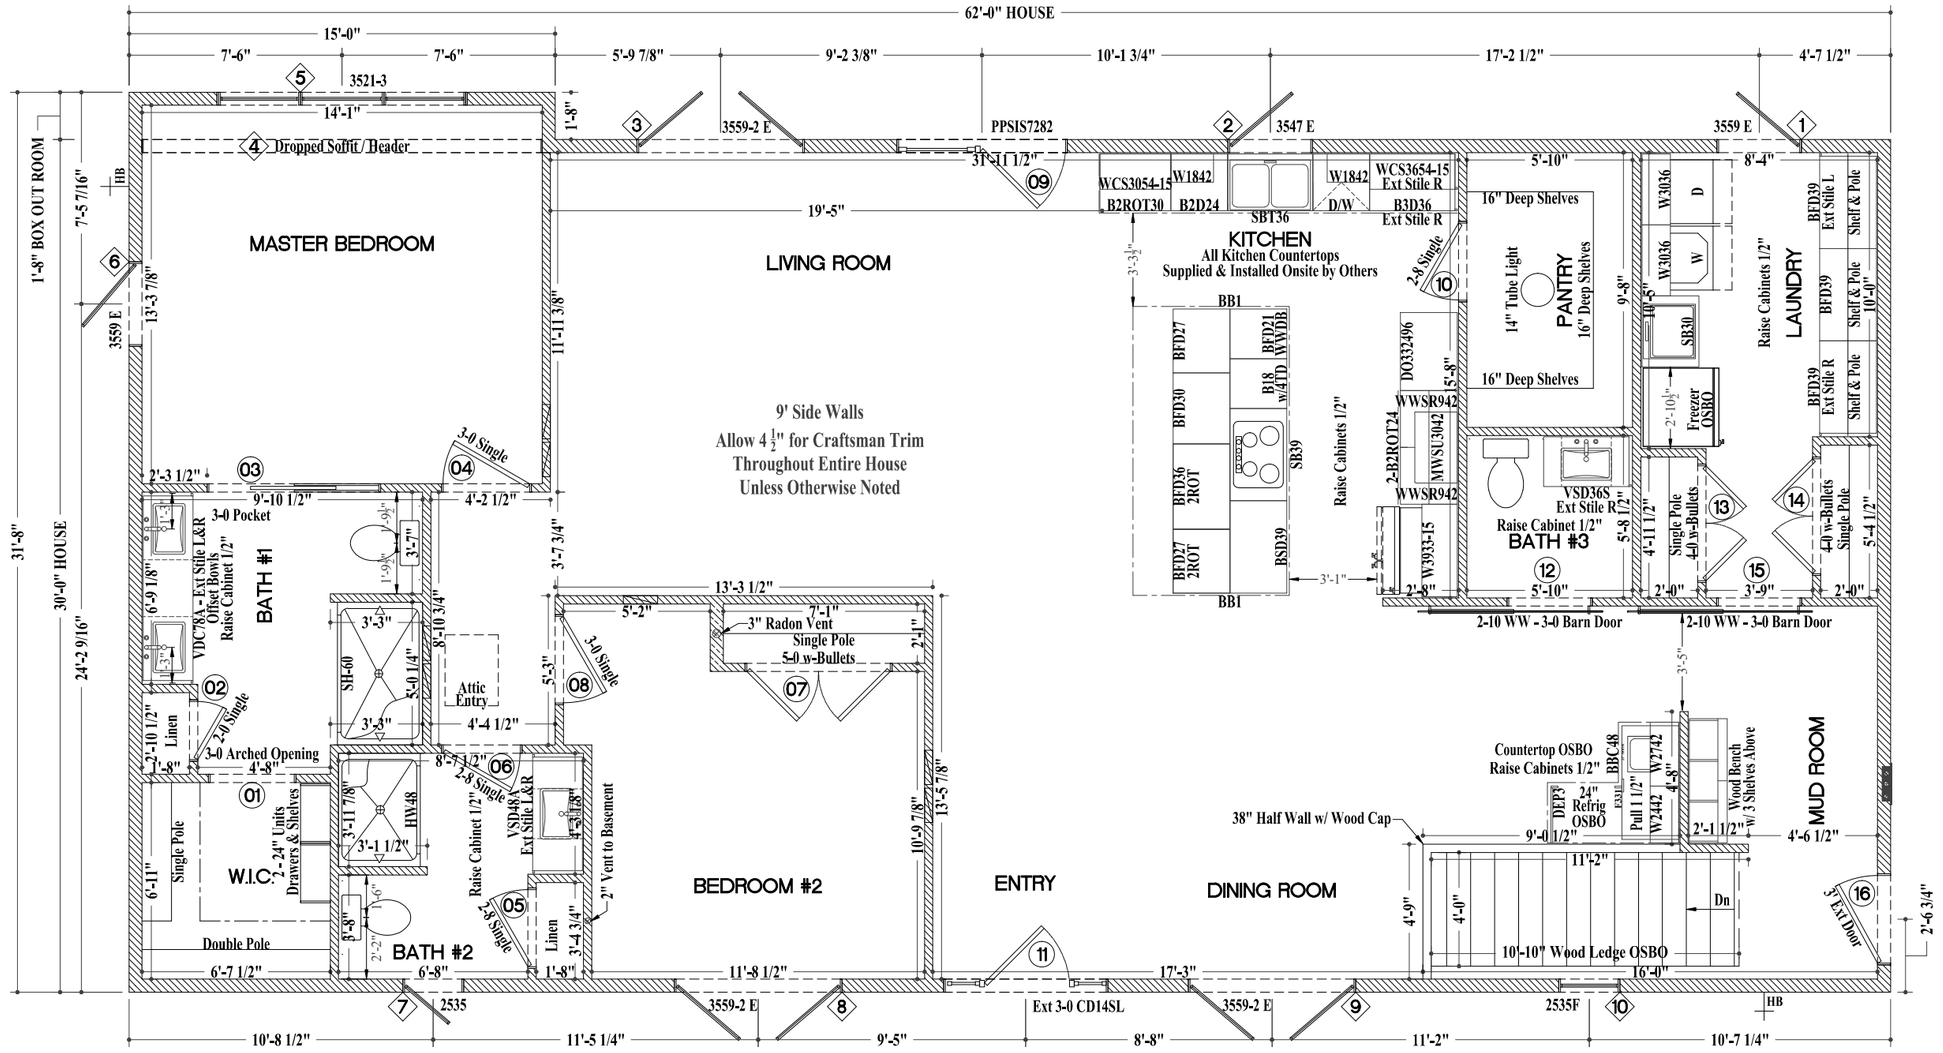

FLOOR PLAN

#	BY	REVISION DATE / DESCRIPTION
1	TM	02-06-18 2ND PRELIM
2	TM	03-06-18 FINAL CC

Supplier: Date:

Homeowner: Date:

Homeowner: Date:

WARDCRAFT HOMES
1-888-927-3272(TOLL FREE)

DATE:	01-30-18
SCALE:	AS NOTED
DRAWN:	TM
PROJECT:	5692
SHEET	

COPYRIGHT 2018