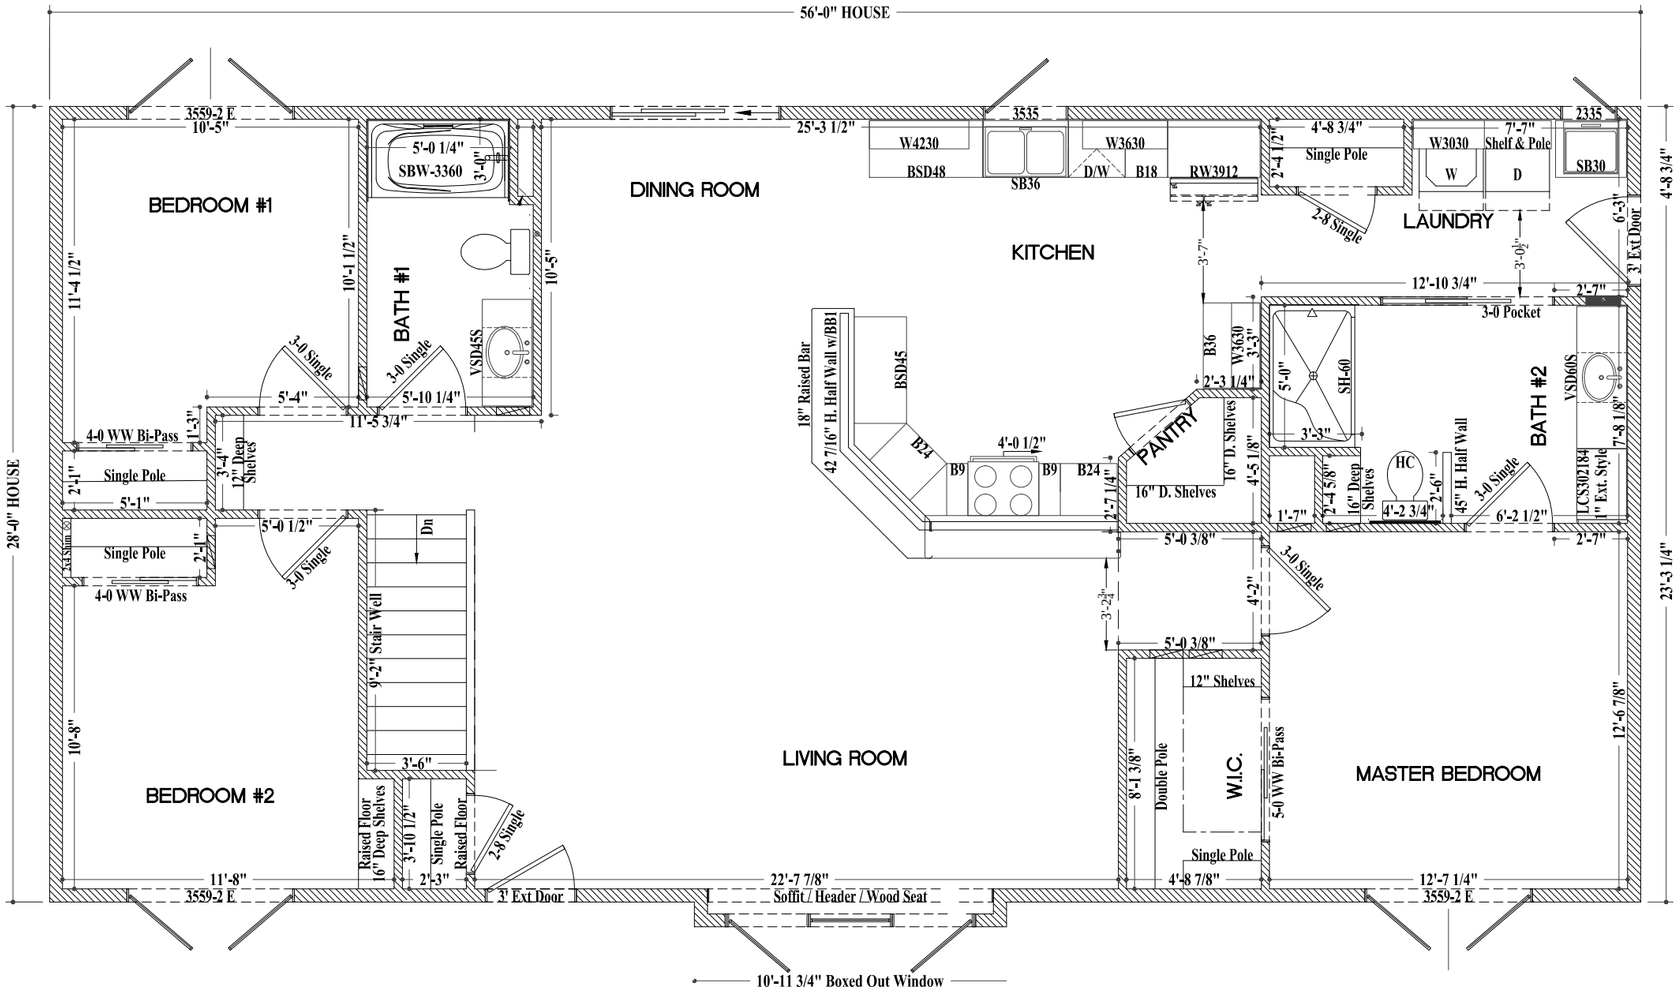

FLOOR PLAN

Scale: 3/16" = 1'-0"

#	BY	REVISION DATE / DESCRIPTION
A1	TM	09-01-15 2ND PRELIM
A2	TM	12-02-15 2ND PRELIM
A3	TM	03-02-16 FINAL FOR PRODUCTION
A4		

Newport

WARDCRAFT HOMES
1-888-927-3272(TOLL FREE)

DRAWN: TM

PROJECT: 5461

SHEET A-2

COPYRIGHT 2015