~ To Cab of Truck ~

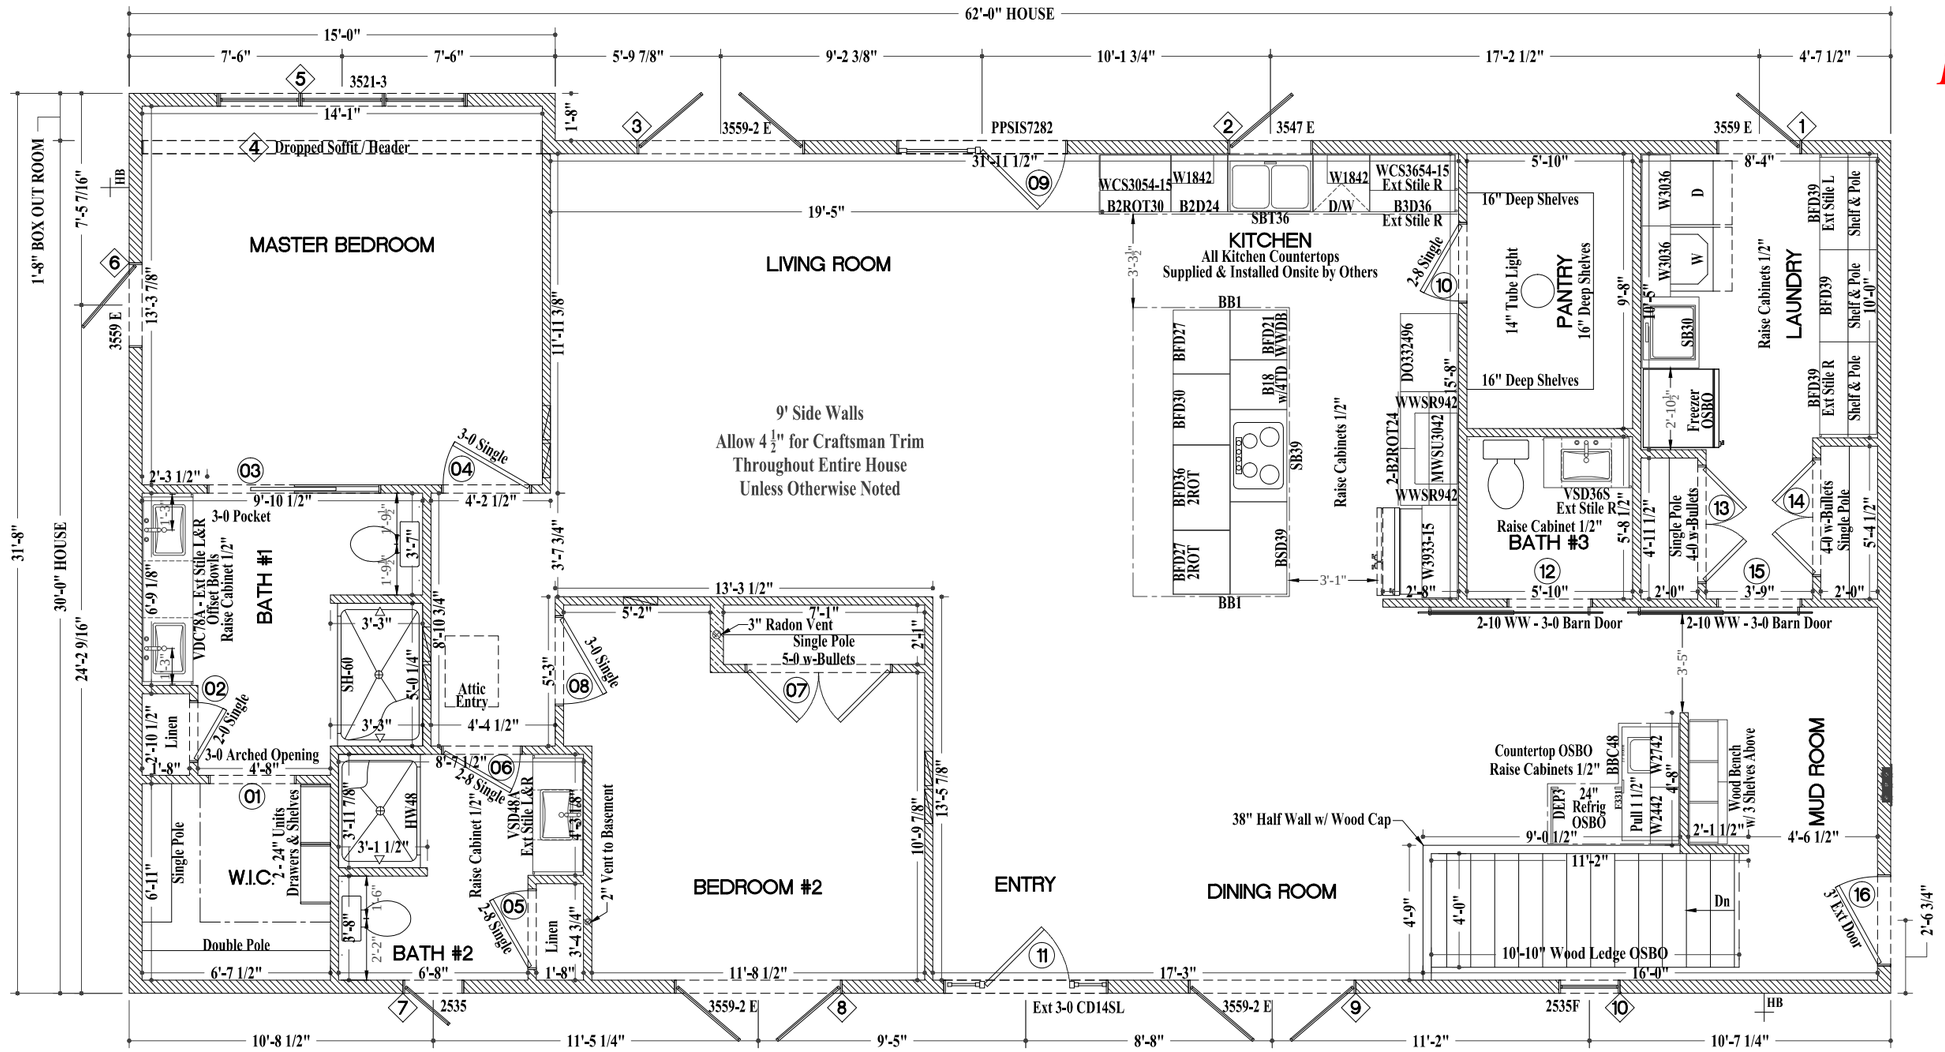

FLOOR PLAN

Scale: 3/16"=1'-0"

ABBREVIATIONS

AFF	= ABOVE FRAMED FLOOR
BTM	= BOTTOM
BSMT	= BASEMENT
D	= DRYER
DBL	= DOUBLE
DW	= DISHWASHER
DN	= DOWN
EXT	= EXTERIOR
GLB	= GLUE LAMINATED BEAM
HDR	= HEADER
HH	= HEADER HEIGHT
INV	= INVERTED
LVL	= LAMINATED VENEER LUMBER

ABBREVIATIONS

OC	= ON CENTER
OSB	= ORIENTED STRAND BOARD
OSBO	= ON SITE BY OTHERS
PSL	= PARALLEL STRAND LUMBER
REF	= REFRIGERATOR
SG	= SAFETY GLAZED
SGL	= SINGLE
SW	= SHEET ROCK WRAPPED
TC	= TRASH COMPACTOR
TYP	= TYPICAL
UNO	= UNLESS NOTED OTHERWISE
VL	= VERSA-LAM
W	= WASHER
WW	= WOOD WRAPPED

THESE PLANS MEET OR EXCEED THE FOLLOWING CODES:		
2015 IRC		
2017 NEC		
2009 IECC	SEISMIC ZONE C	

SYMBOL LEGEND	
?	WINDOW IDENTIFICATION
?	DOOR IDENTIFICATION
HB	HOSE BIB
	FLUE PIPE

GENERAL FLOOR PLAN NOTES:

1. ALL DIMENSIONS U.N.O. ARE TO WOOD. NO DRYWALL, SIDING, O.S.B. OR FOAM IS INCLUDED.
2. EXTERIOR WALLS ARE 2x6 CONSTRUCTION U.N.O. INTERIOR WALLS ARE 2x4 CONSTRUCTION U.N.O.
3. ALL EXTERIOR WALLS WITH OPENINGS (WINDOWS, DOORS, ETC.) SHALL HAVE A (2)2x10 "BOX HEADER" U.N.O.
4. WARDCRAFT HOMES INC. WILL NOT BE RESPONSIBLE FOR ANY LEAKS THAT MAY OCCUR AFTER INSTALLING ANY PORCH/PATIO/DECK WITH IT'S FINISHED ELEVATION BEING LESS THAN 4" BELOW THE BOTTOM OF THE EXTERIOR DOOR THRESHOLD.

Final Production Drawings

#	BY	REVISION DATE / DESCRIPTION
1	TM	02-06-18 2ND PRELIM
2	TM	03-06-18 FINAL CC
3		
4		

SUPPLIER

Supplier: Date:
Homeowner: Date:
Homeowner: Date:

CR 38.5 Iliff, CO 80736

THE SUPPLIER AND HOMEOWNER HAVE REVIEWED AND APPROVED:
PRELIMINARY: THE FLOORPLAN & SUBMITTED REVISIONS AS NOTED.
FLOORPLAN WILL BE FINALED UPON RECIEPT OF PRELIMINARY.
FINAL: THE FINAL FLOORPLAN FOR PRODUCTION.

WARDCRAFT HOMES
1-888-927-3272(TOLL FREE)

DATE: 01-30-18
SCALE: AS NOTED
DRAWN: TM
PROJECT: 5692
SHEET A-2a

COPYRIGHT 2018