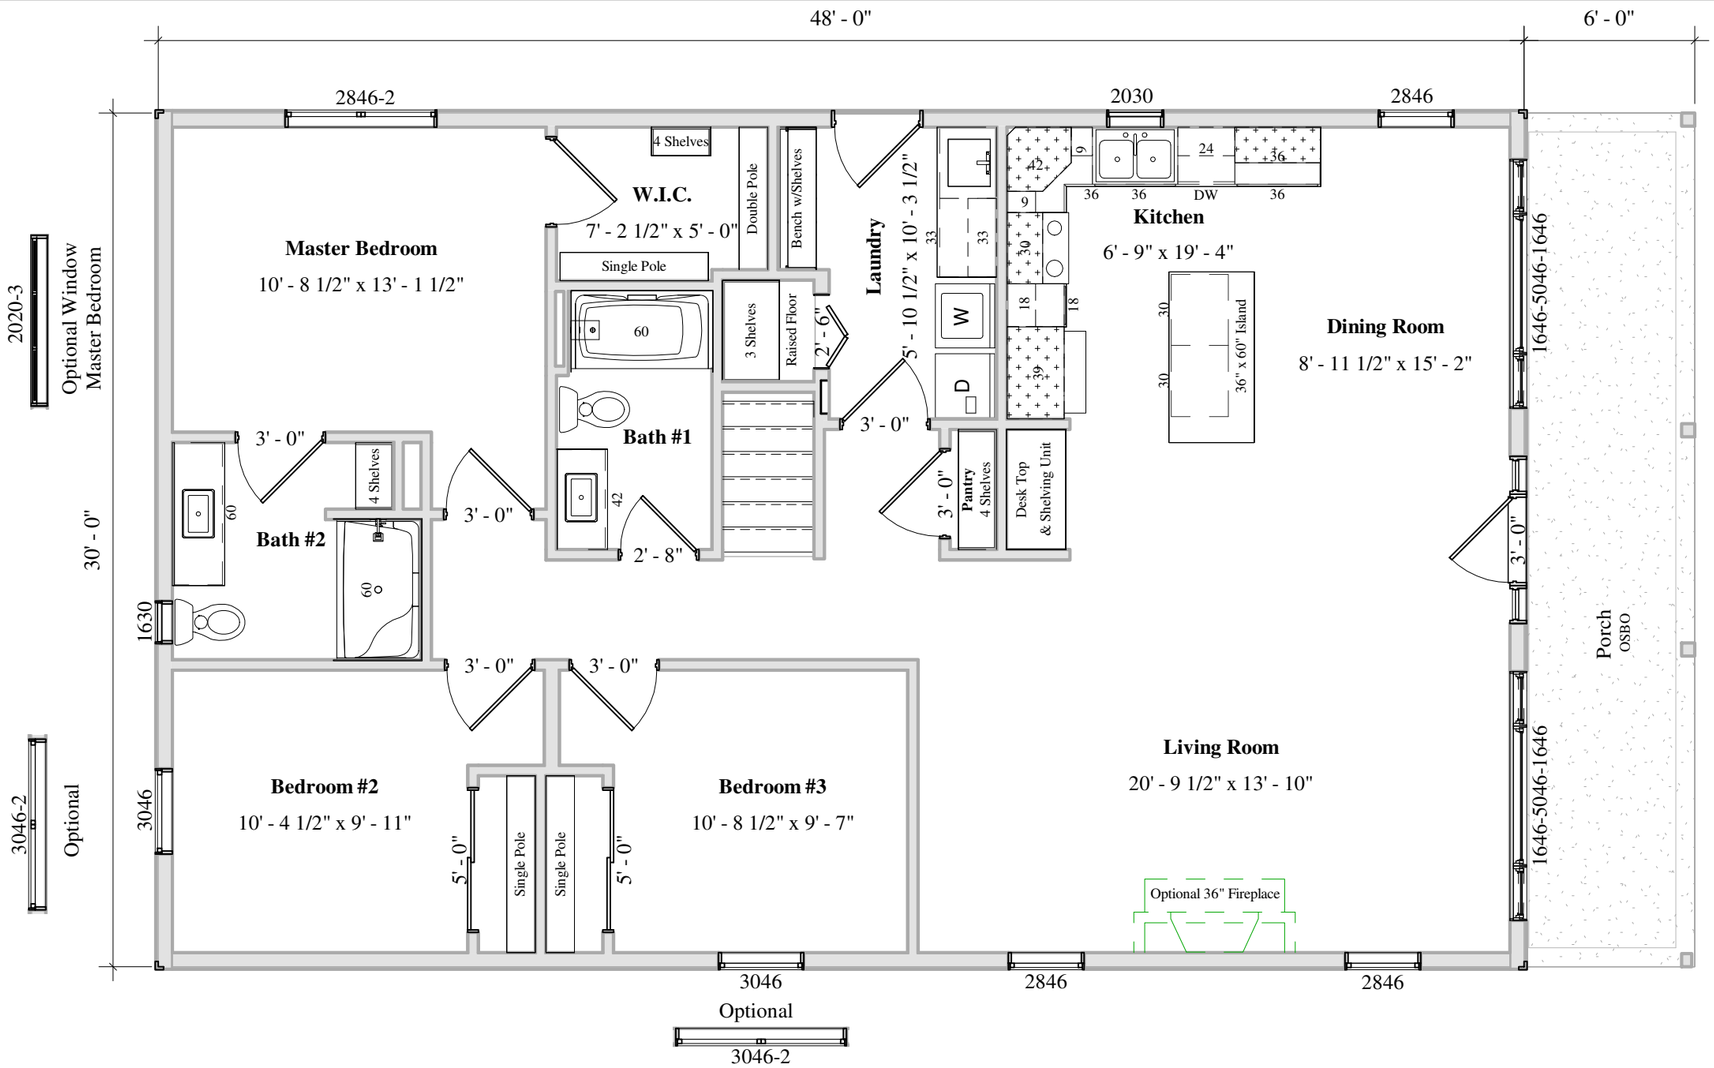

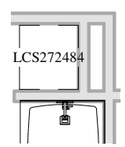

Optional Linen
Bath #2

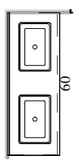

Optional Sink
Bath #2

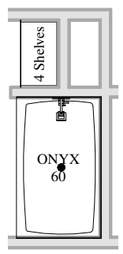

Optional
Shower
Bath #2

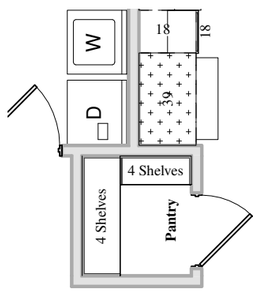

Optional Larger Pantry

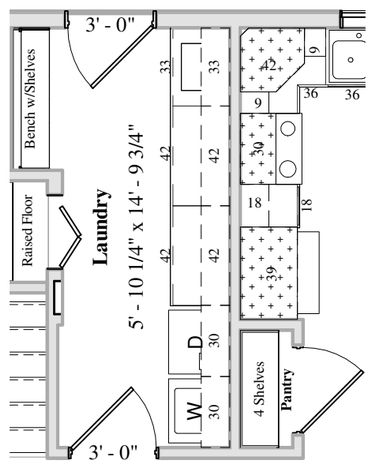

Optional Larger Laundry

WCH/Builder
SUPPLIER

BY	REVISION DATE / DESCRIPTION
CK	10/15/19 2019 CATALOG
--	
--	
--	
--	
--	

The Denton
Address TBD

THE SUPPLIER AND HOMEOWNER HAVE REVIEWED AND APPROVED:
PRELIMINARY: THE FLOORPLAN & SUBMITTED REVISIONS AS NOTED
FLOORPLAN WILL BE FINALED UPON RECIEPT OF PRELIMINARY.
FINAL: THE FINAL FLOORPLAN FOR PRODUCTION.

Supplier: Date:
Homeowner: Date:
Homeowner: Date:

WARDCRAFT HOMES
1-888-927-3272(TOLL FREE)

DATE: 10/15/19
SCALE: AS NOTED
DRAWN: CDK
PROJECT: 5623MOD
SHEET WS

COPYRIGHT 2019